Name of Work:-Construction of Samudaya Bhavana at 5th phase, Yelahanka in Someshwara ward no:03, Yelahanka New Town Sub Division.

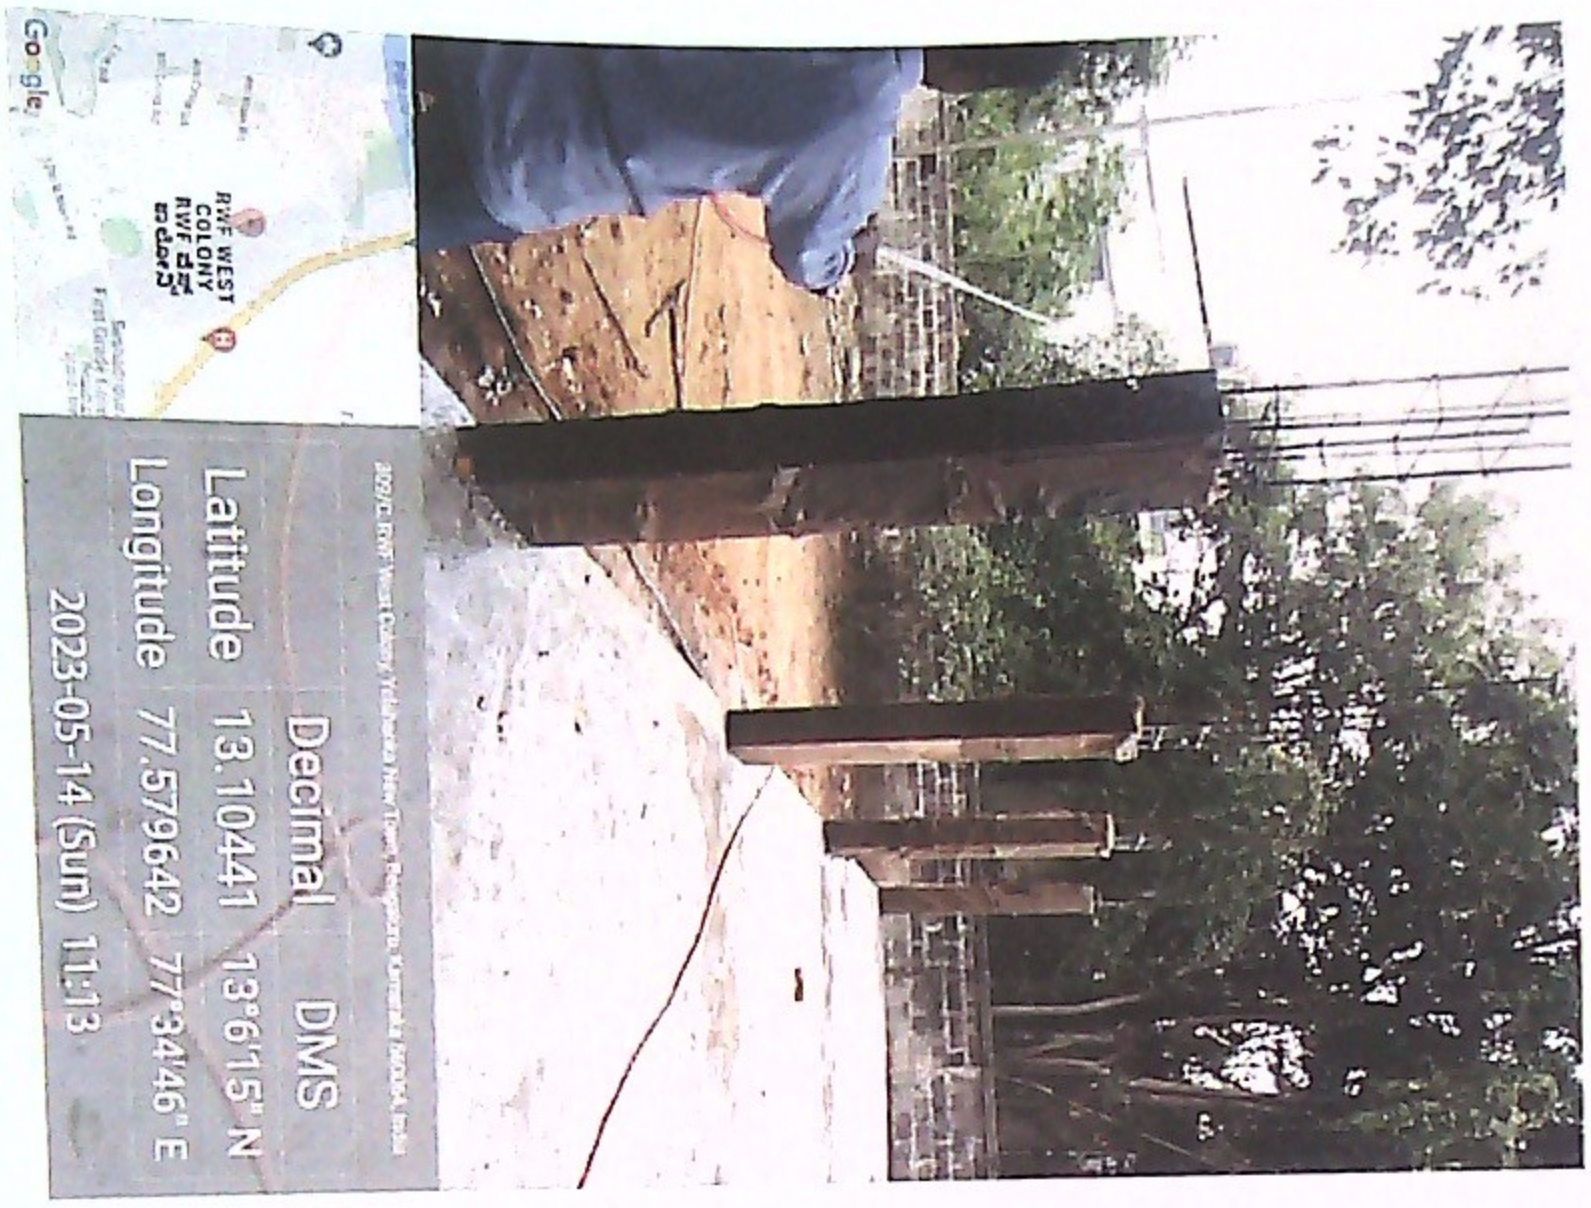

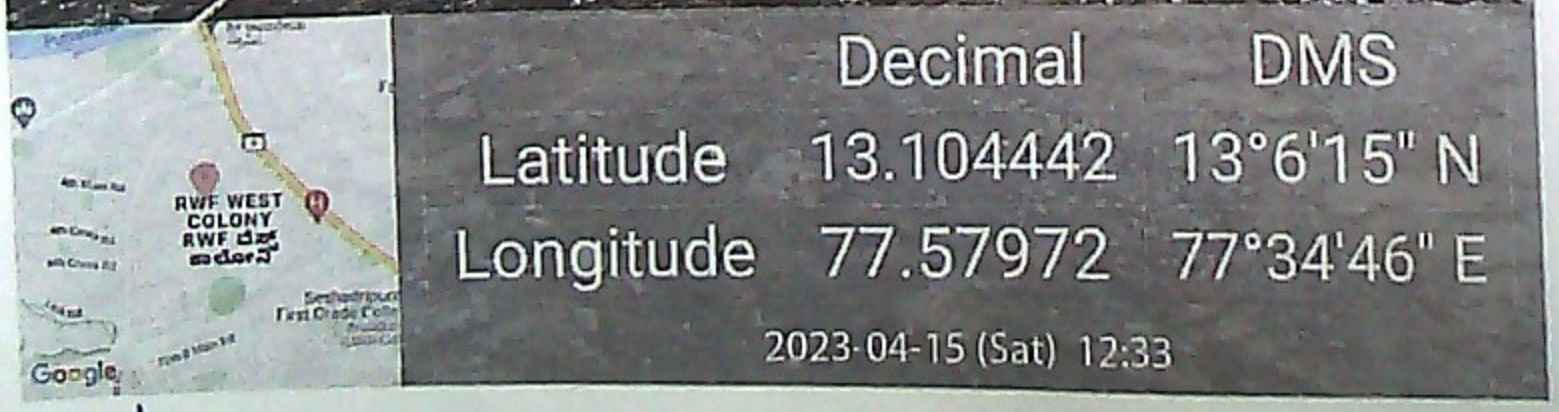

ಸಹಾಯಕ ಕಾರ್ಯಪಾಲಕ ಅಭಿಯಂತರರು
ಯಲಹಂಕ ಉಪನಗರ ಉಪವಿಭಾಗ.
ಬಿ. ಬೆಂಗಳೂರು-106

Name of Work:-Construction of Samudaya Bhavana at 5th phase, Yelahanka in Someshwara ward no:03, Yelahanka New Town Sub Division.

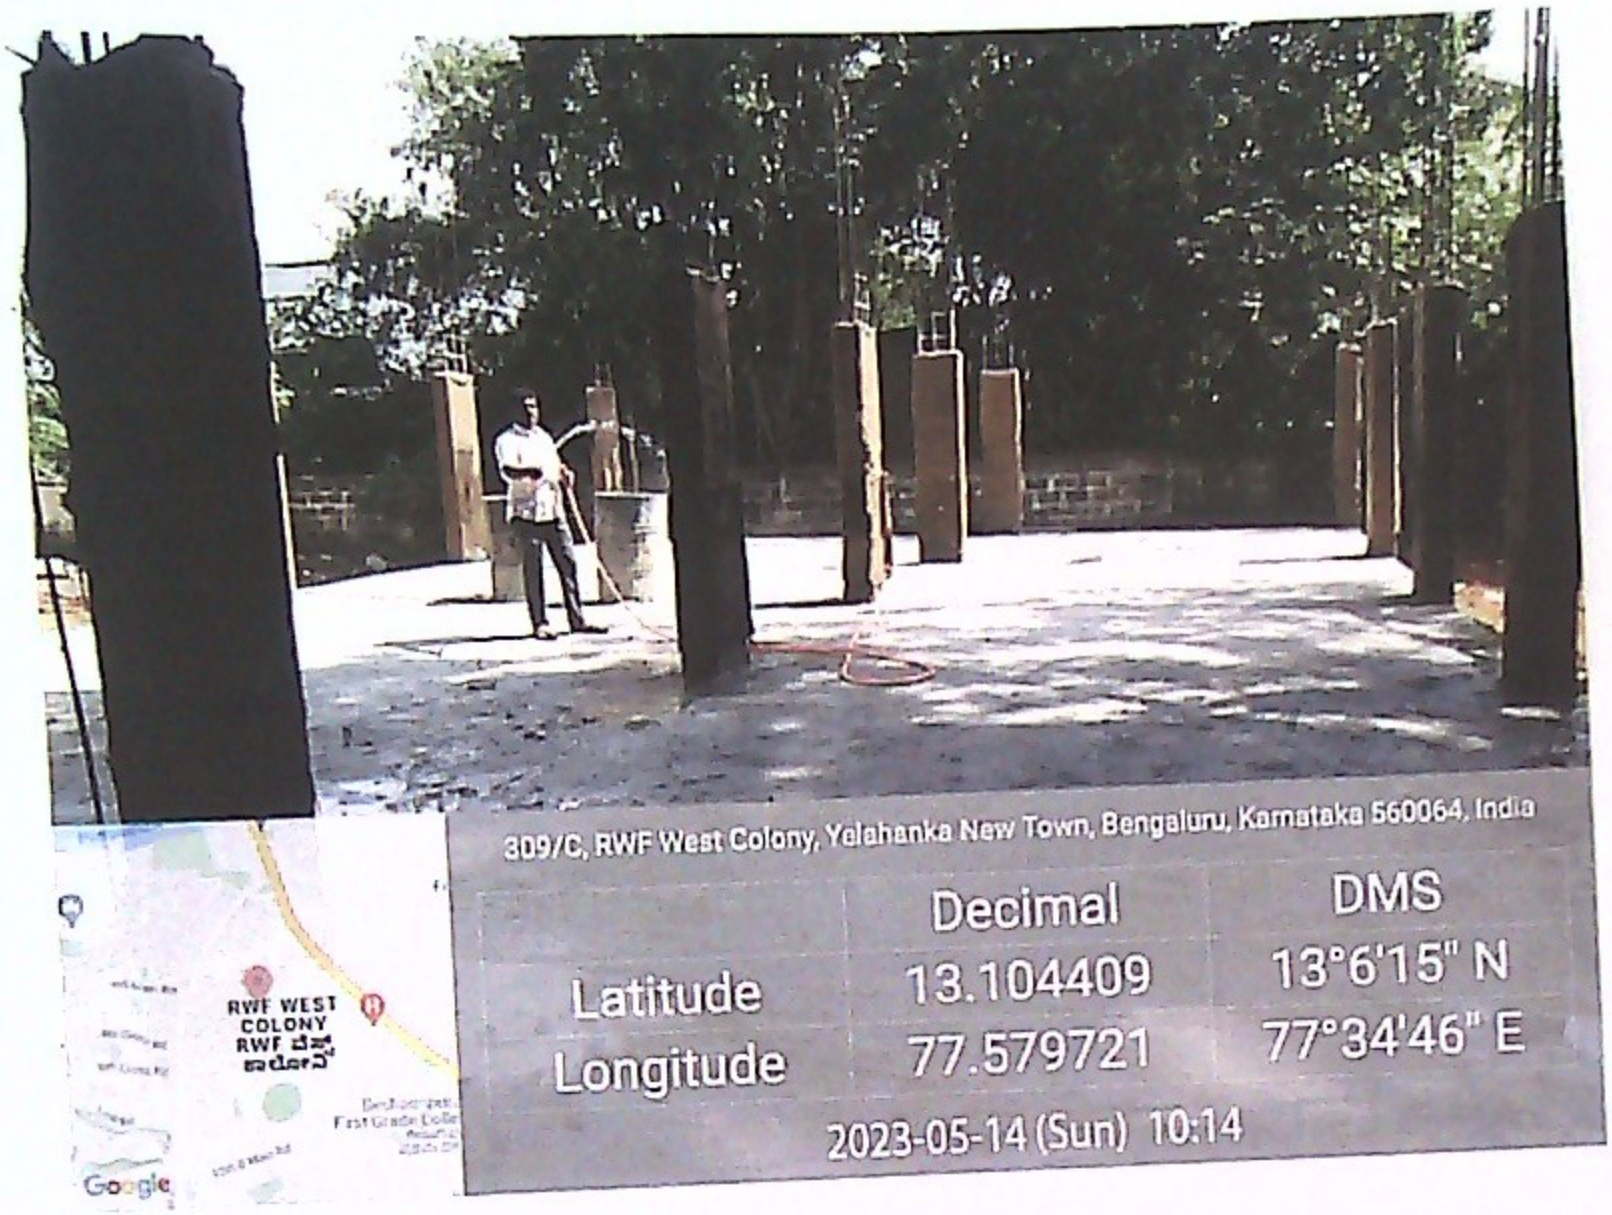

AE

ಸಹಾಯಕ ಕಾರ್ಯನಿರ್ವಾಹಕ ಅಭಿಯಂತರರು
ಯಲಹಂಕ ಉಪನಗರ ಉಪವಿಭಾಗ.

Name of Work:-Construction of Samudaya Bhavana at 5th phase, Yelahanka in Someshwara ward no:03, Yelahanka New Town Sub Division.

AE

ಸಹಾಯಕ ಕಾರ್ಯಪಾಲಕ ಅಭಿಯಂತರರು
ಯಲಹಂಕ ಉಪನಗರ ಉಪವಿಭಾಗ.
ಬೆಂಗಳೂರು-106

Name of Work:-Construction of Samudaya Bhavana at 5th phase, Yelahanka in Someshwara ward no:03, Yelahanka New Town Sub Division.

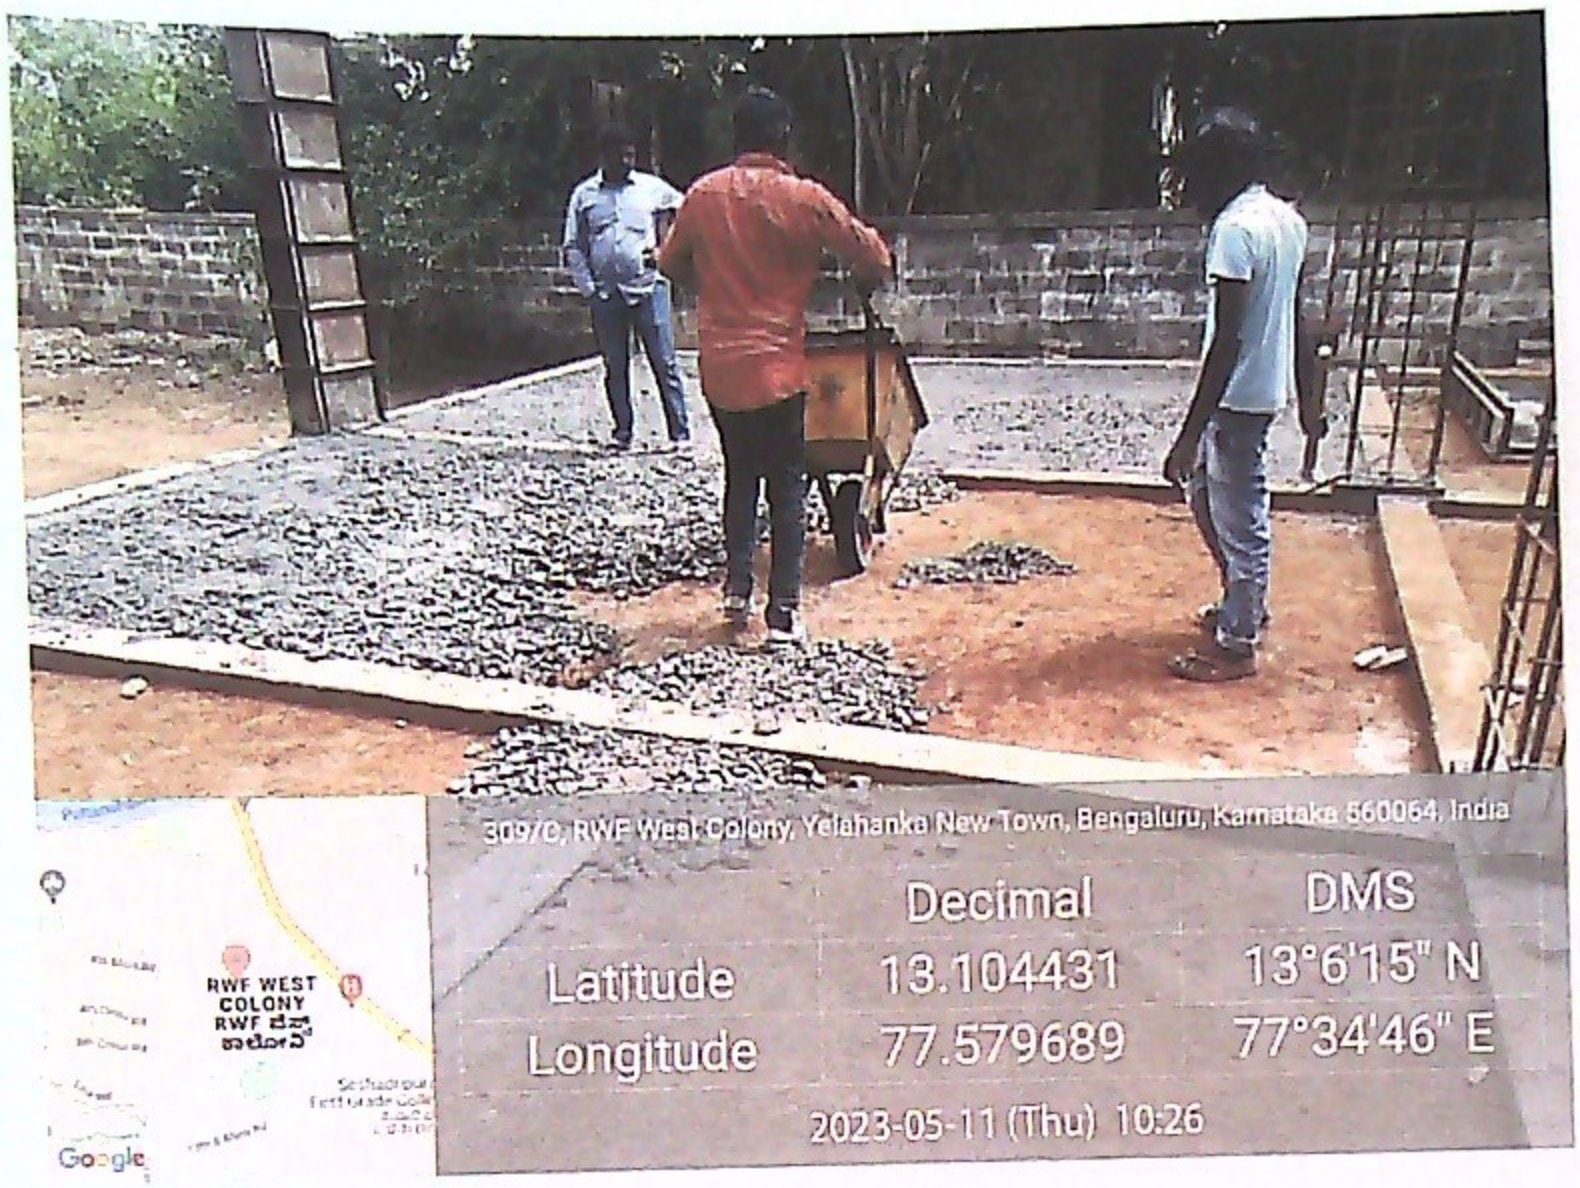

AE.

ಸಹಾಯಕ ಕಾರ್ಯಪಾಲಕ ಅಭಿಯಂತರರು
ಯಲಹಂಕ ಉಪನಗರ ಉಪವಿಭಾಗ
ಬಿ.ಬಿ.ಎಂ.ಪಿ. ಬೆಂಗಳೂರು-

Name of Work:-Construction of Samudaya Bhavana at 5th phase, Yelahanka in Someshwara ward no:03, Yelahanka New Town Sub Division.

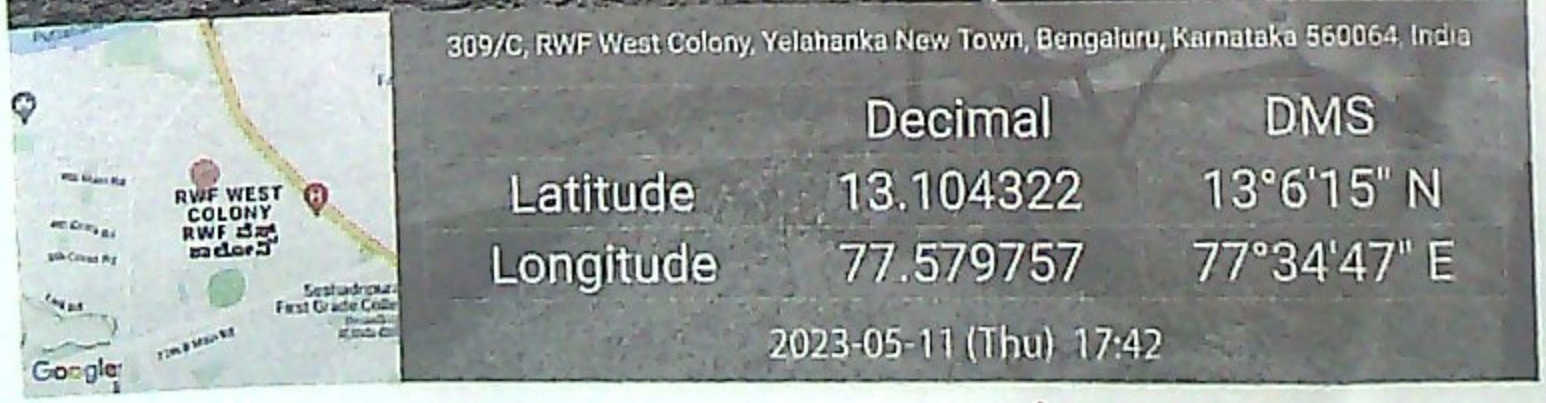

ಸಹಾಯಕ ಕಾರ್ಯಪಾಲಕ ಅಭಿಯಂತರರು
ಯಲಹಂಕ ಉಪನಗರ ಉಪವಿಭಾಗ.
ಬಿ.ಬಿ.ಎಂ.ಪಿ. ಬೆಂಗಳೂರು-106

Name of Work:-Construction of Samudaya Bhavana at 5th phase, Yelahanka in Someshwara ward no:03, Yelahanka New Town Sub Division.

RWF WEST COLONY
309/C, RWF West Colony, Yelahanka New Town, Bengaluru, Karnataka 560064, India
Decimal DMS
Latitude 13.104365 13°6'15" N
Longitude 77.579653 77°34'46" E
2023-04-10 (Mon) 09:34

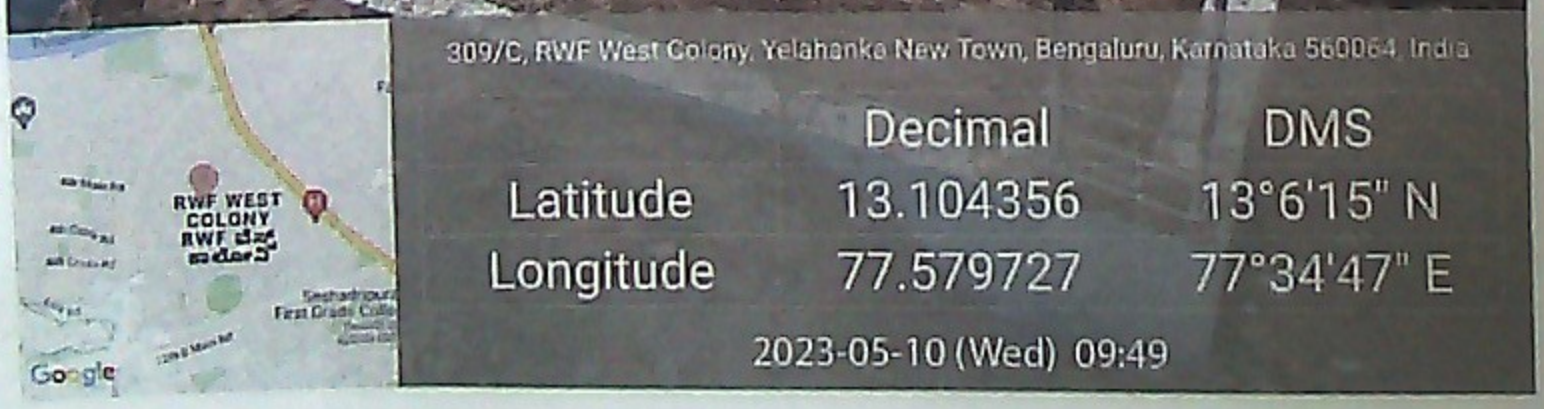
RWF WEST COLONY
309/C, RWF West Colony, Yelahanka New Town, Bengaluru, Karnataka 560064, India
Decimal DMS
Latitude 13.104356 13°6'15" N
Longitude 77.579727 77°34'47" E
2023-05-10 (Wed) 09:49

ಸಹಾಯಕ ಕಾರ್ಯಪಾಲಕ ಅಭಿಯಂತರರು
ಯಲಹಂಕ ಉಪನಗರ ಉಪವಿಭಾಗ.
ಬಿ.ಬಿ.ಎಂ.ಪಿ. ಬೆಂಗಳೂರು-೬೫